


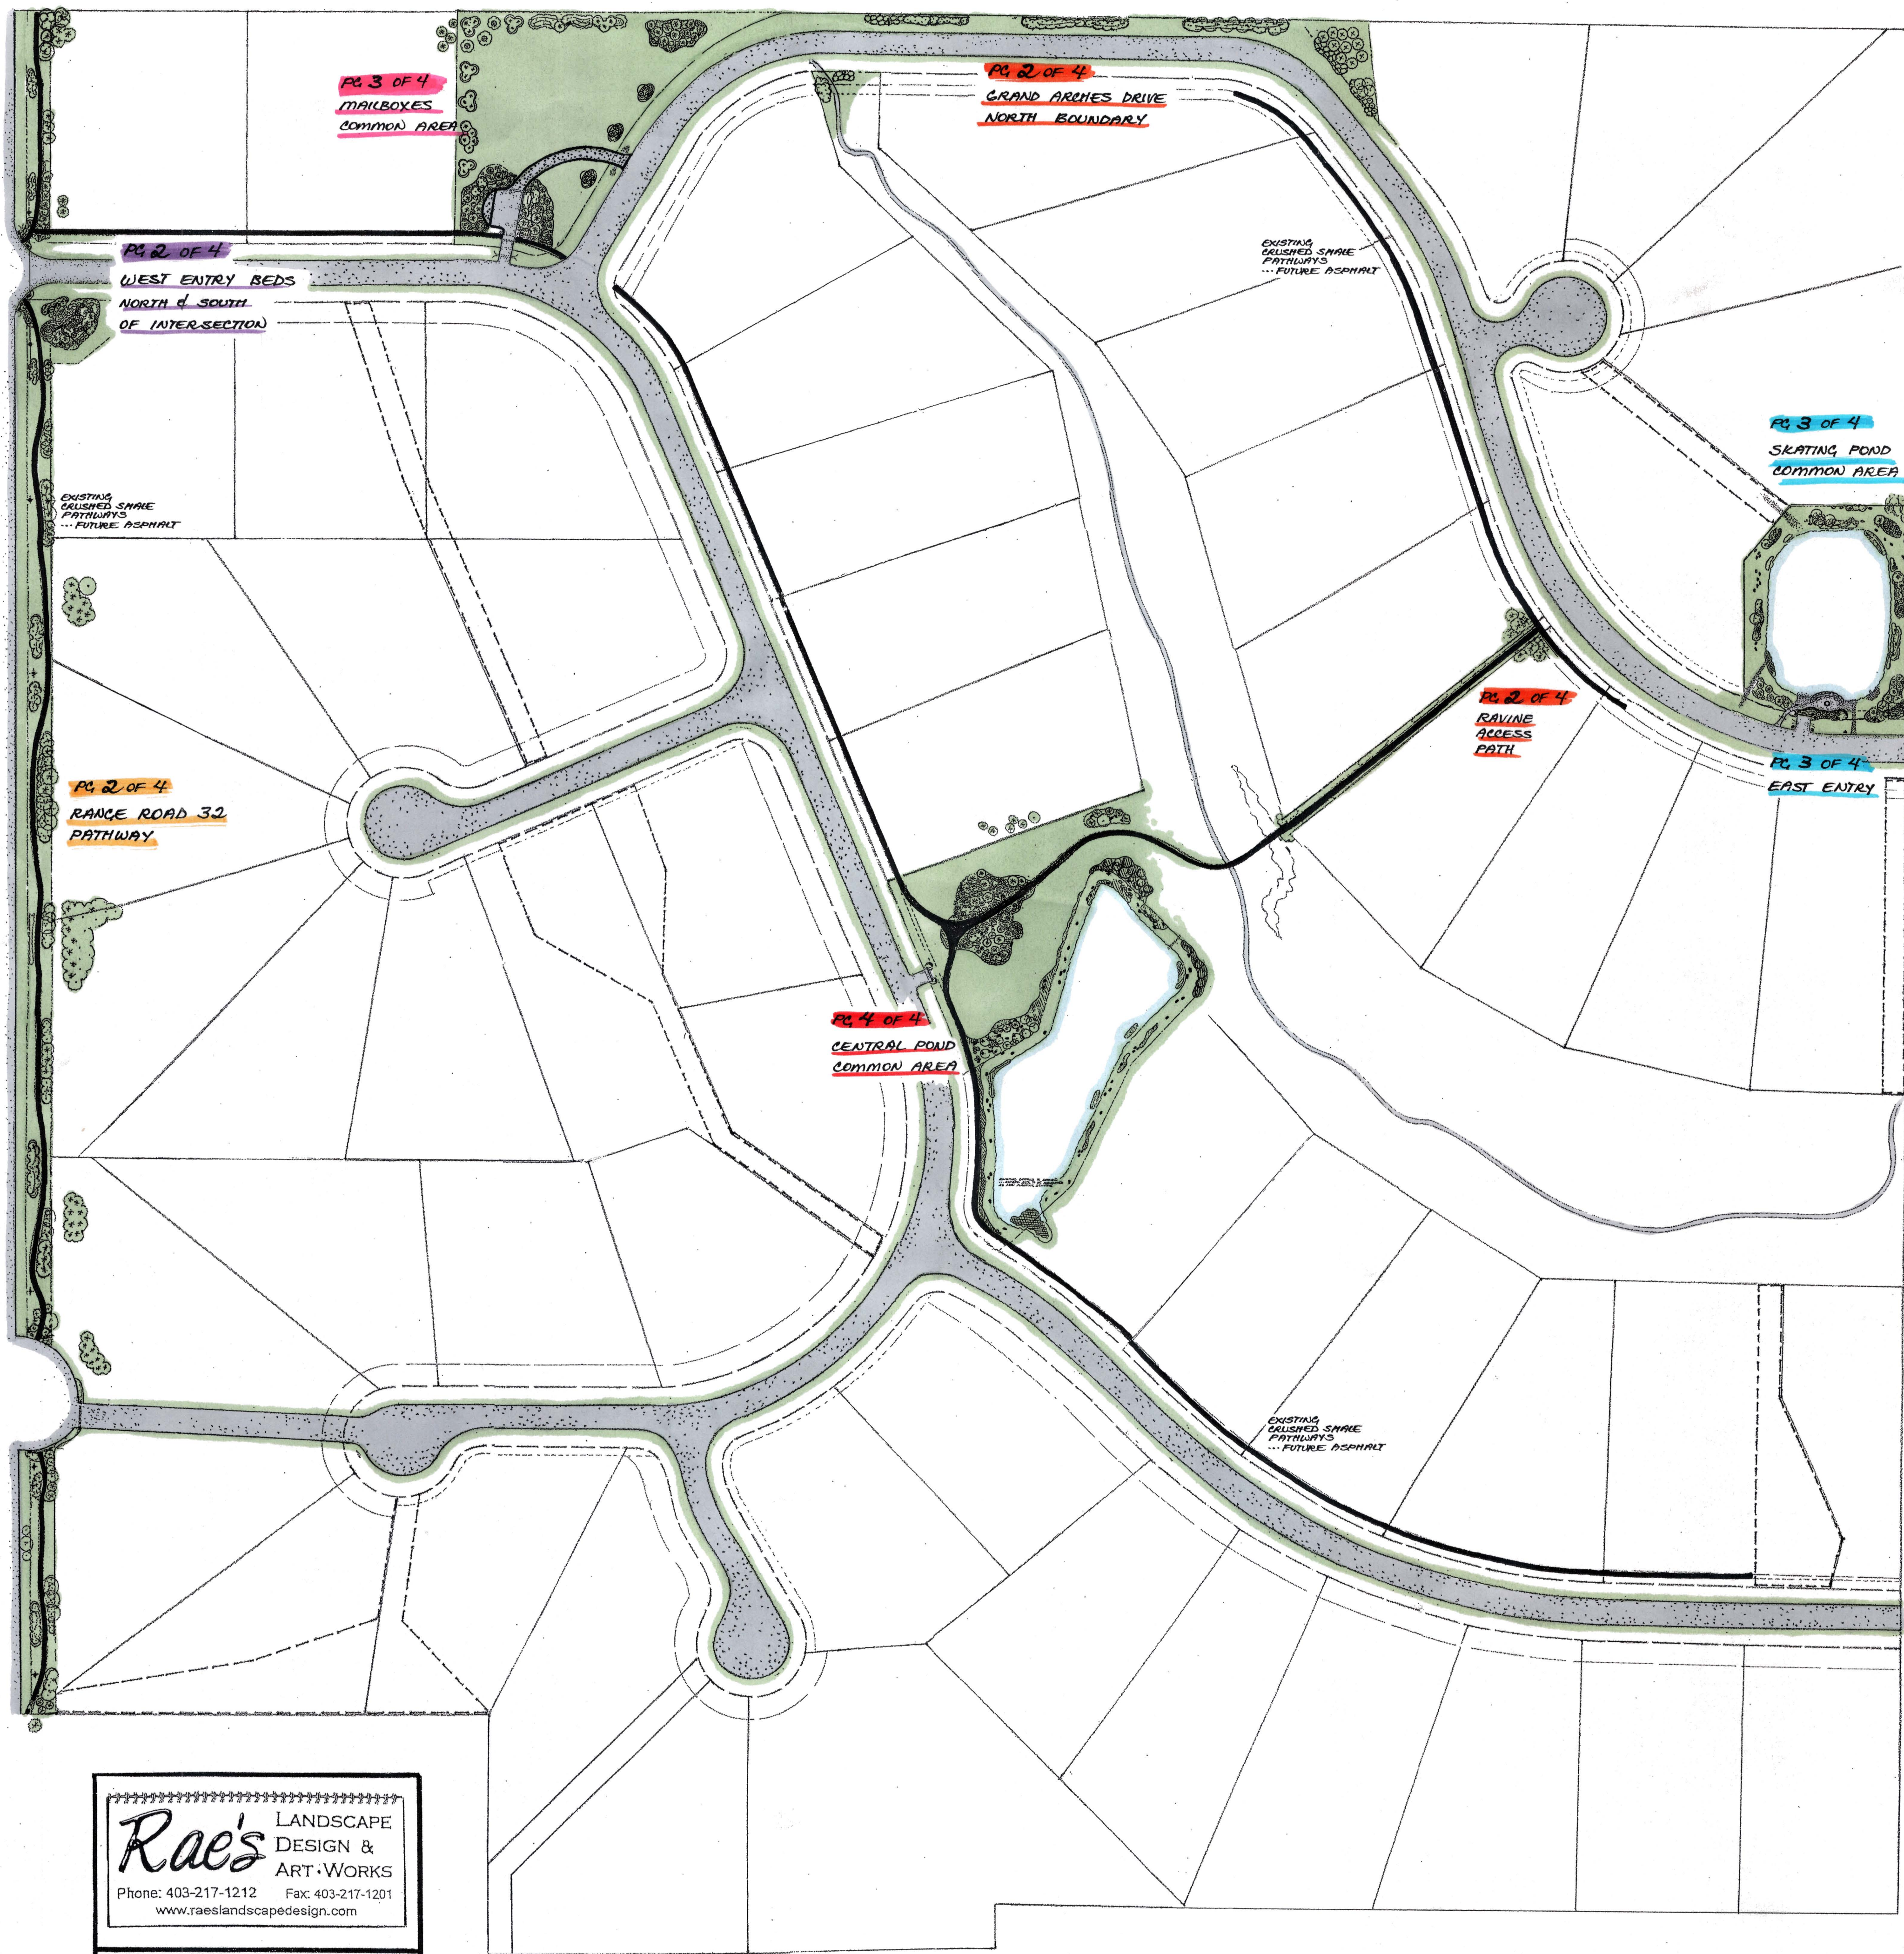

Rae's LANDSCAPE
DESIGN &
ART WORKS
Phone: 403-217-1212 Fax: 403-217-1201
www.raeslandscapedesign.com

GRANDVIEW PARK
SPRINGBANK PG: 1 OF 4
CALGARY APRIL 2013

HARDSCAPES
APPROX. SCALE
1:1500 METRIC
(1"=128'±)


PLANTING PLANS
APPROX. SCALE
1:1500 METRIC
(1"=128'±)

ALL MEASUREMENTS ARE APPROXIMATE



THIS PLAN (WITH ELEVATION, CROSS-SECTION OR PERSPECTIVE SKETCHES) PRESENTS CONCEPTUAL LANDSCAPE DESIGN SUGGESTIONS ONLY. OTHER THAN APPROPRIATE OVERSIGHTS & AESTHETIC CONCEPTS AND DETAILING, THIS PLAN DOES NOT INCLUDE FACTORS RELATED TO THE ENGINEERING OR DESIGN OF CONSTRUCTION OF BUILDINGS, EXHAUSTION/VENTILATION OR RELATED TECHNICAL SYSTEMS. THE PLAN HAS NOT BEEN REVISED OR APPROVED BY A PROFESSIONAL SURVEYOR, PLASTERER, ARCHITECT OR ENGINEER. THE SOLE PURPOSE OF THE PLAN IS AS A CONCEPTUAL GUIDE. ON-SITE ADJUSTMENTS WILL BE REQUIRED. RAE'S LANDSCAPE DESIGN ACCEPTS NO RESPONSIBILITY FOR ANY STRUCTURAL, TECHNICAL, ARCHITECTURAL OR CONSTRUCTION ADJUSTMENTS ASSOCIATED WITH THIS PROJECT. IT IS THE RESPONSIBILITY OF THE SUBMITTER & / OR PROPERTY OWNER TO OBTAIN ANY ADDITIONAL CONSULTATIONS / INFORMATION / PERMITS, ETC., REQUIRED FOR COMPLETION OF THE PROJECT.

1

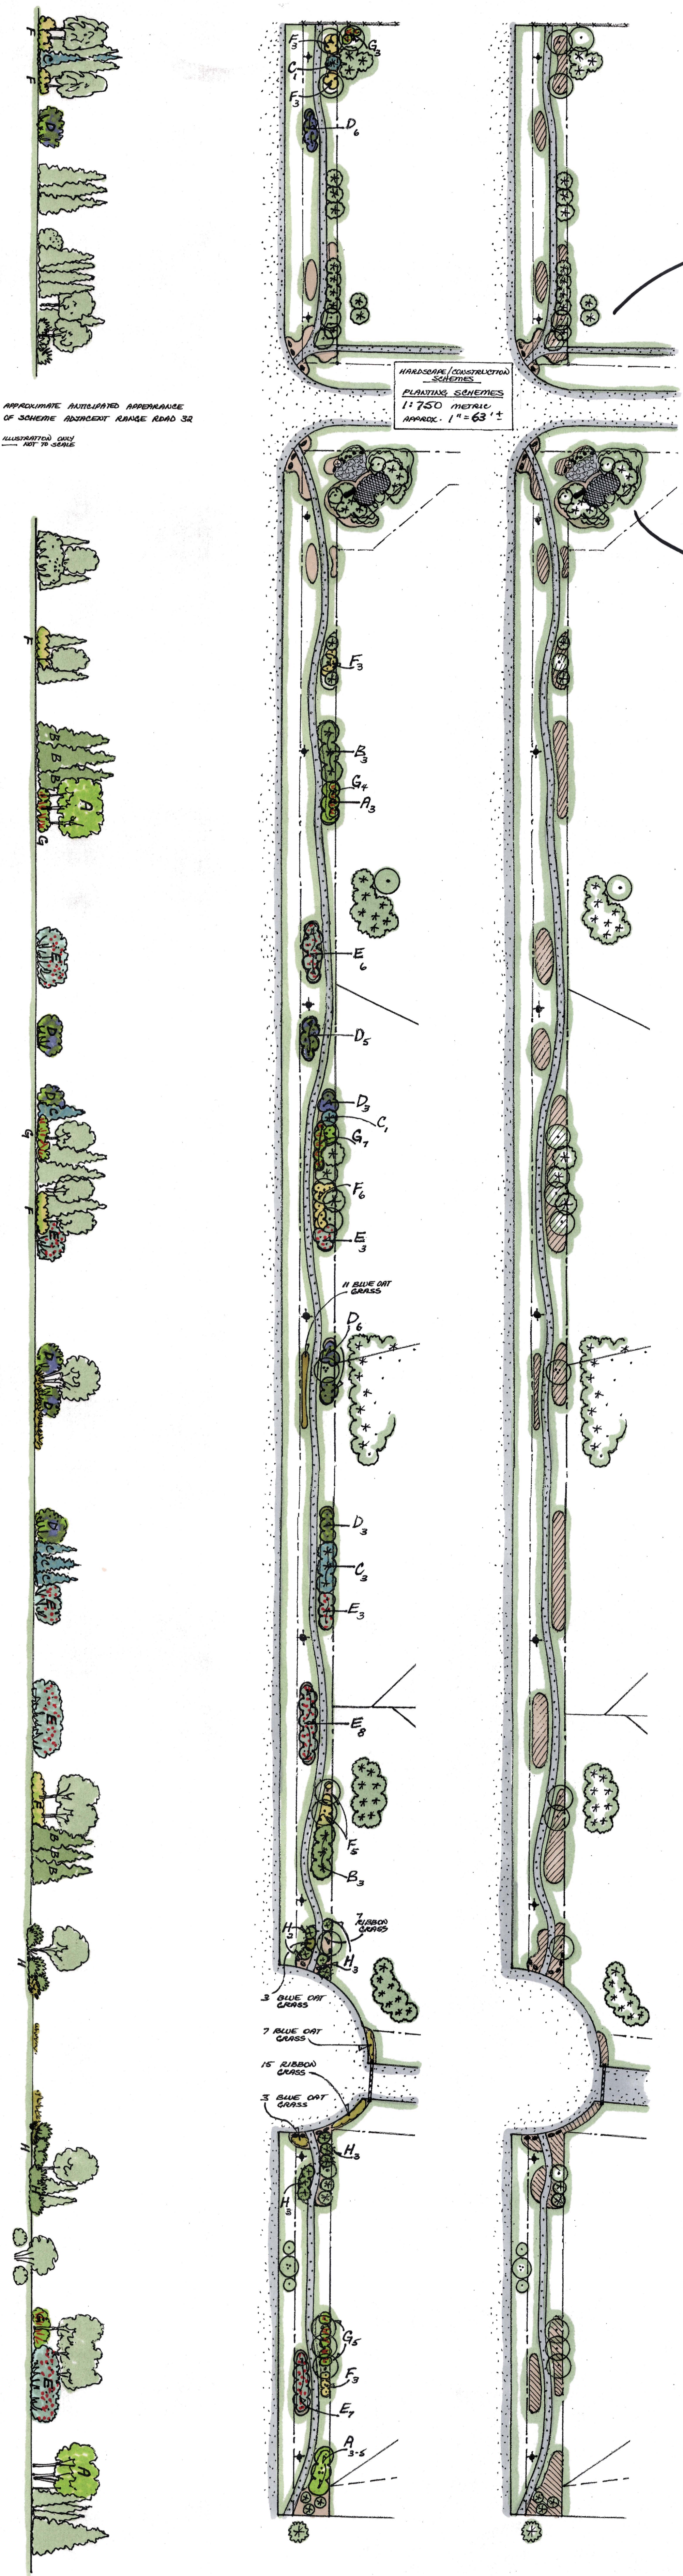

APPROXIMATE ANTICIPATED APPEARANCE OF SCHEME ADJACENT RANGE ROAD 32
 ILLUSTRATION ONLY
 NOT TO SCALE

 1:750 METRIC
 APPROX. 1" = 63' ±

WEST ENTRY BEDS - N+S OF INTERSECTION


NO. (S)	COMMON NAME	BOTANICAL NAME	PLANTING SIZE
EXISTING PLANTS TO BE RELOCATED			

APPROXIMATE ANTICIPATED APPEARANCE OF BED AREA AT WEST ENTRY ENTRANCE ROAD
 ILLUSTRATION ONLY
 NOT TO SCALE

Rae's LANDSCAPE DESIGN & ART-WORKS
 Phone: 403-217-1212 Fax: 403-217-1201
 www.raeslandscapedesign.com

GRANDVIEW PARK
SPRINGBANK 2014
CALGARY APRIL 2013
 RANGE ROAD 32 & GRANDVIEW DRIVE
 APPROX. SCALE
 1:750 METRIC
 (1" = 63' ±)
 ALL MEASUREMENTS ARE APPROXIMATE


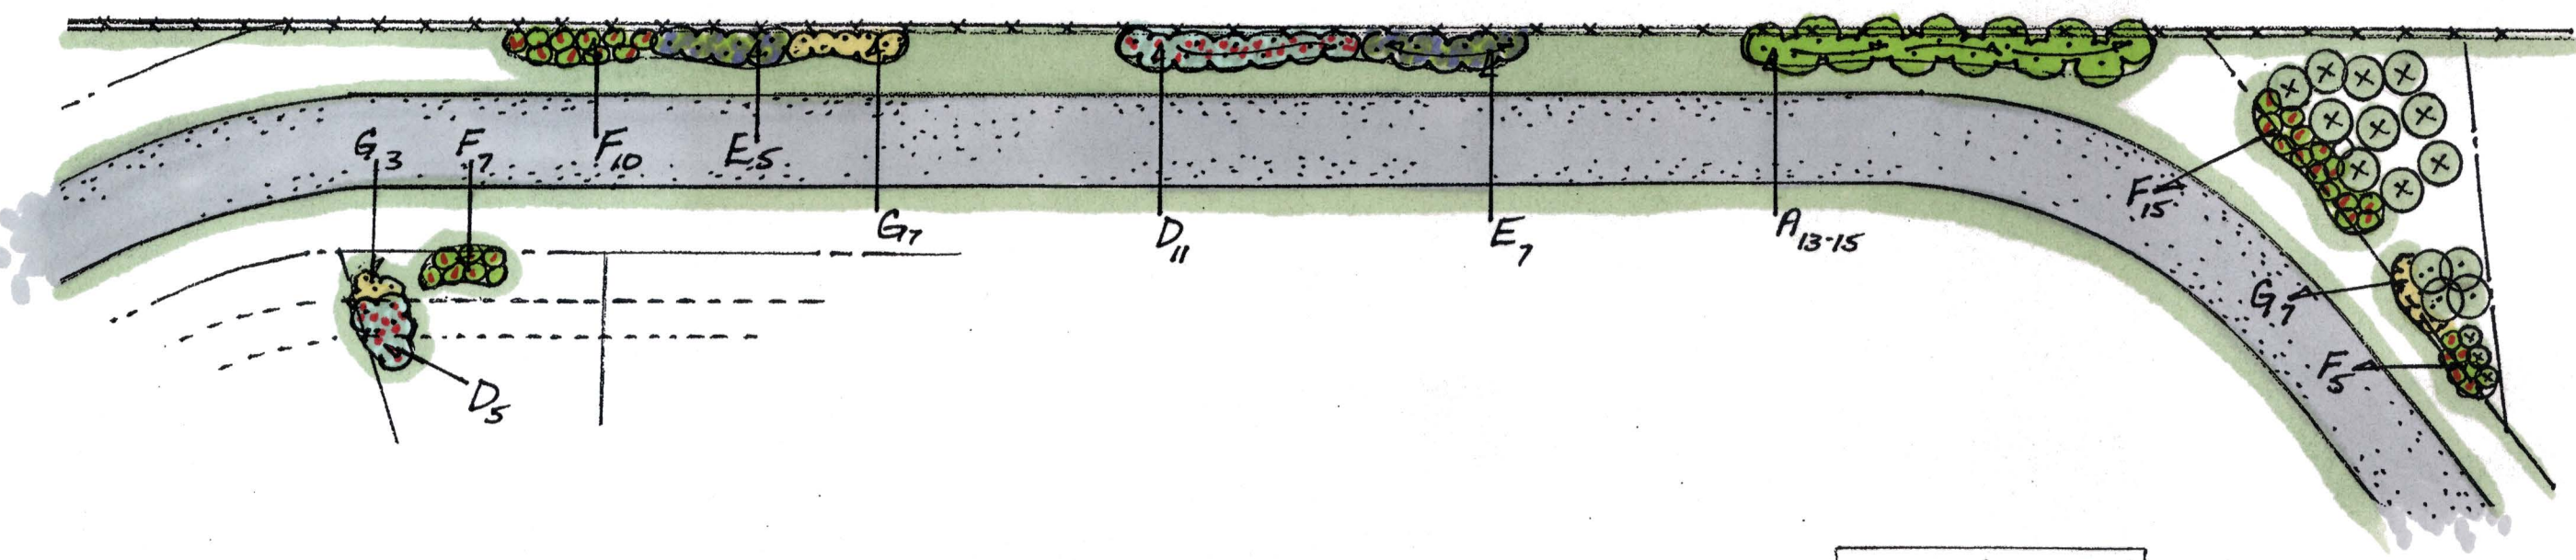


GRANDVIEW DR. NORTH BOUNDARY & RAVINE ACCESS PATH



NO. (S)	COMMON NAME	BOTANICAL NAME	PLANTING SIZE
EXISTING PLANTS TO BE RELOCATED			

 1:750 METRIC
 APPROX. 1" = 63' ±

RANGE ROAD 32, PATHWAY

NO. (S)	COMMON NAME	BOTANICAL NAME	PLANTING SIZE
EXISTING PLANTS TO BE RELOCATED			

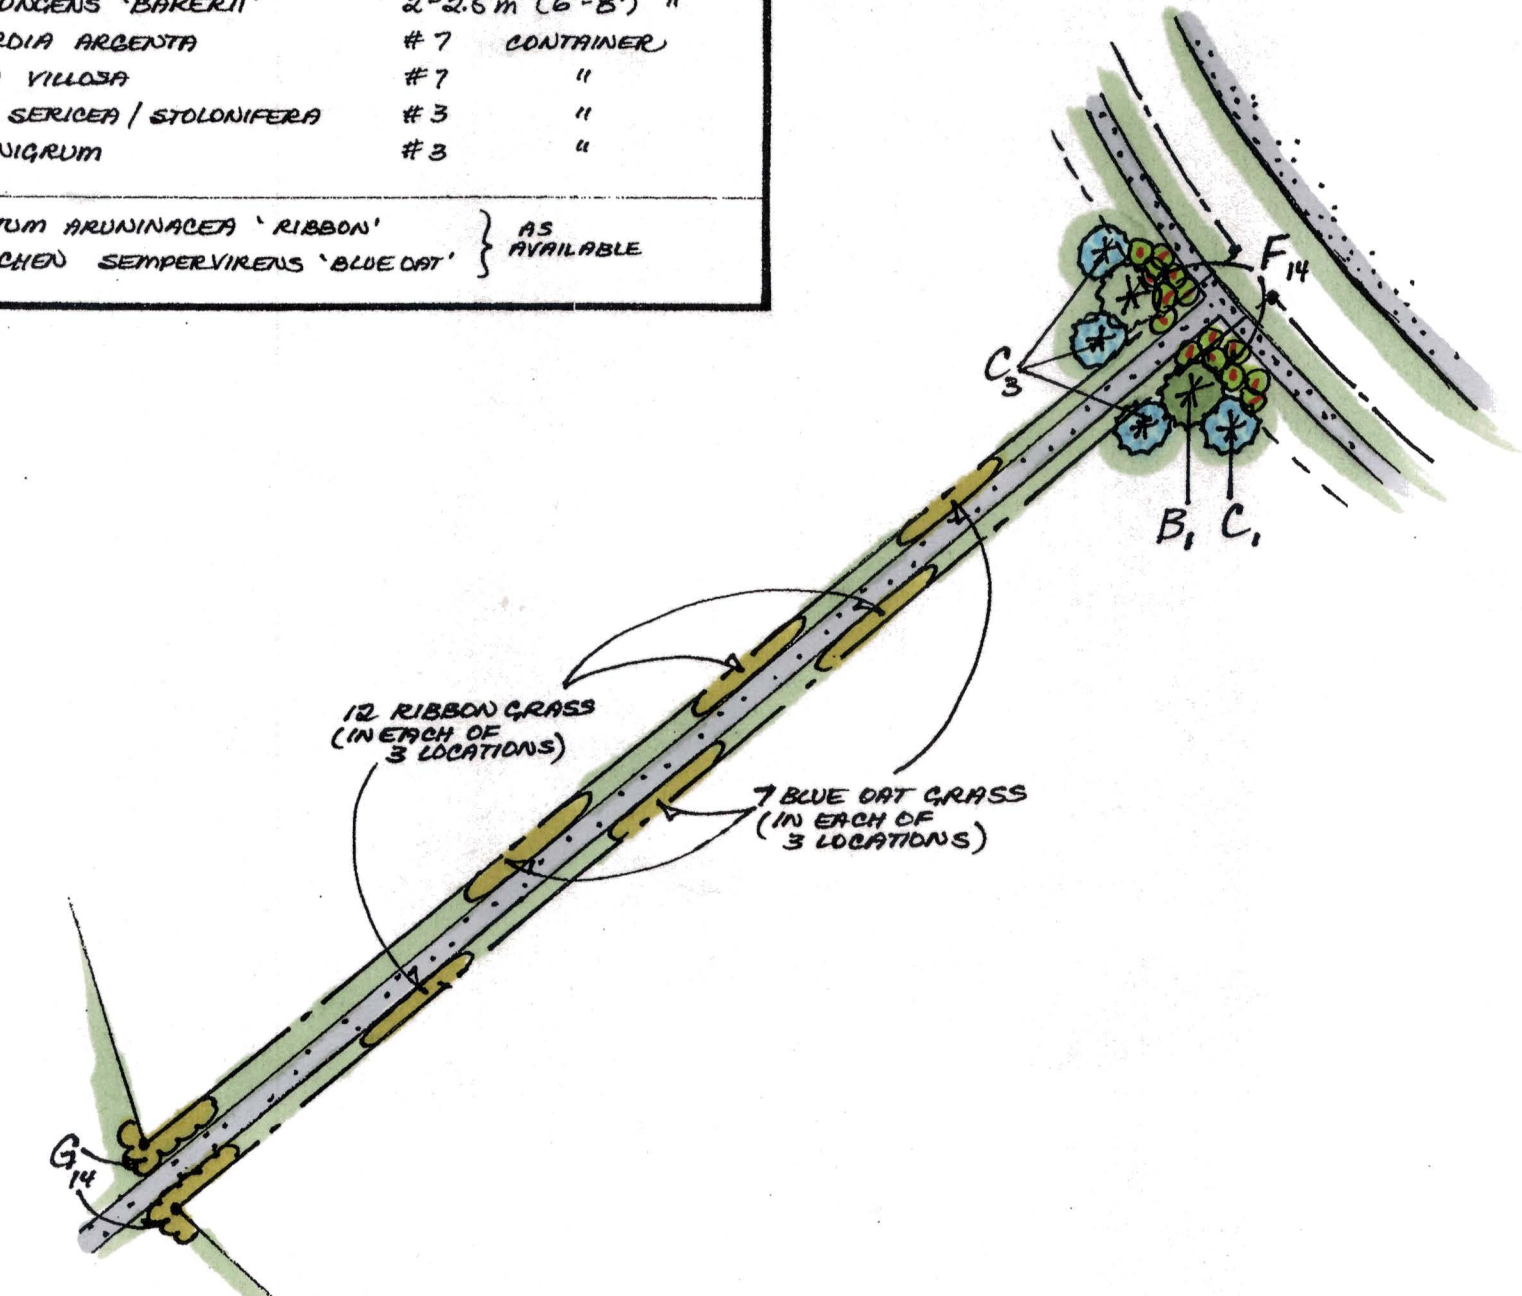

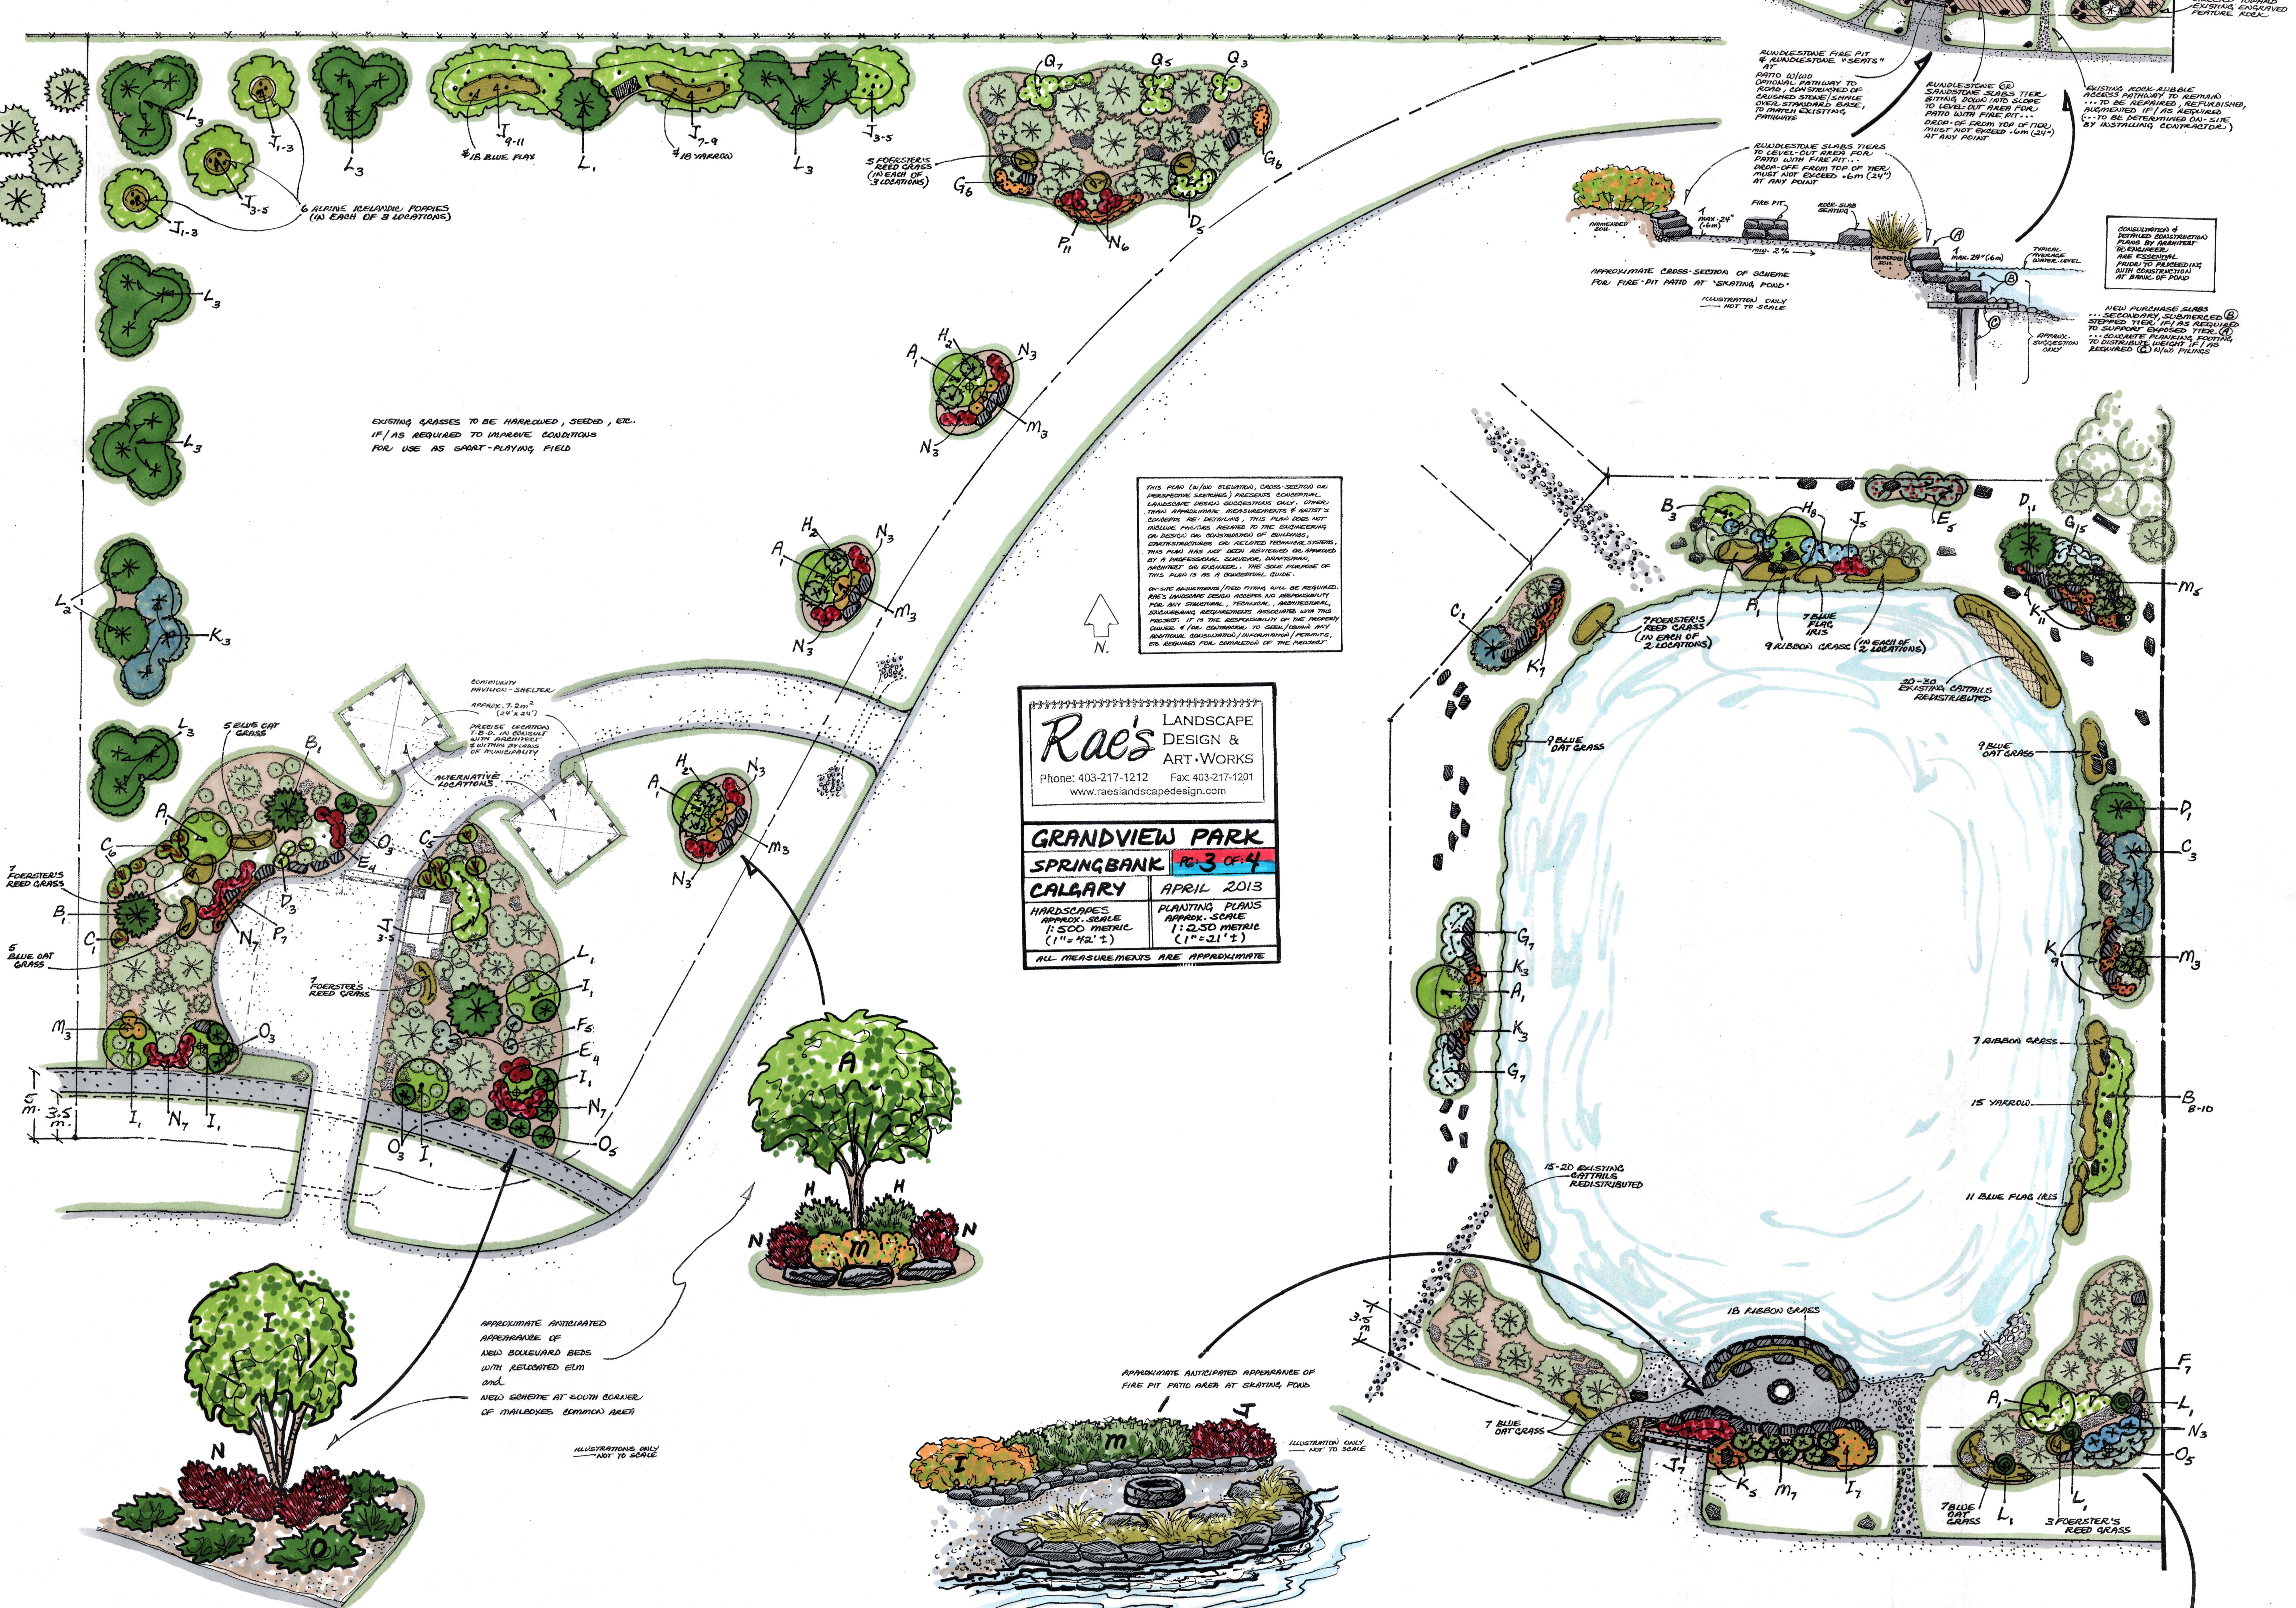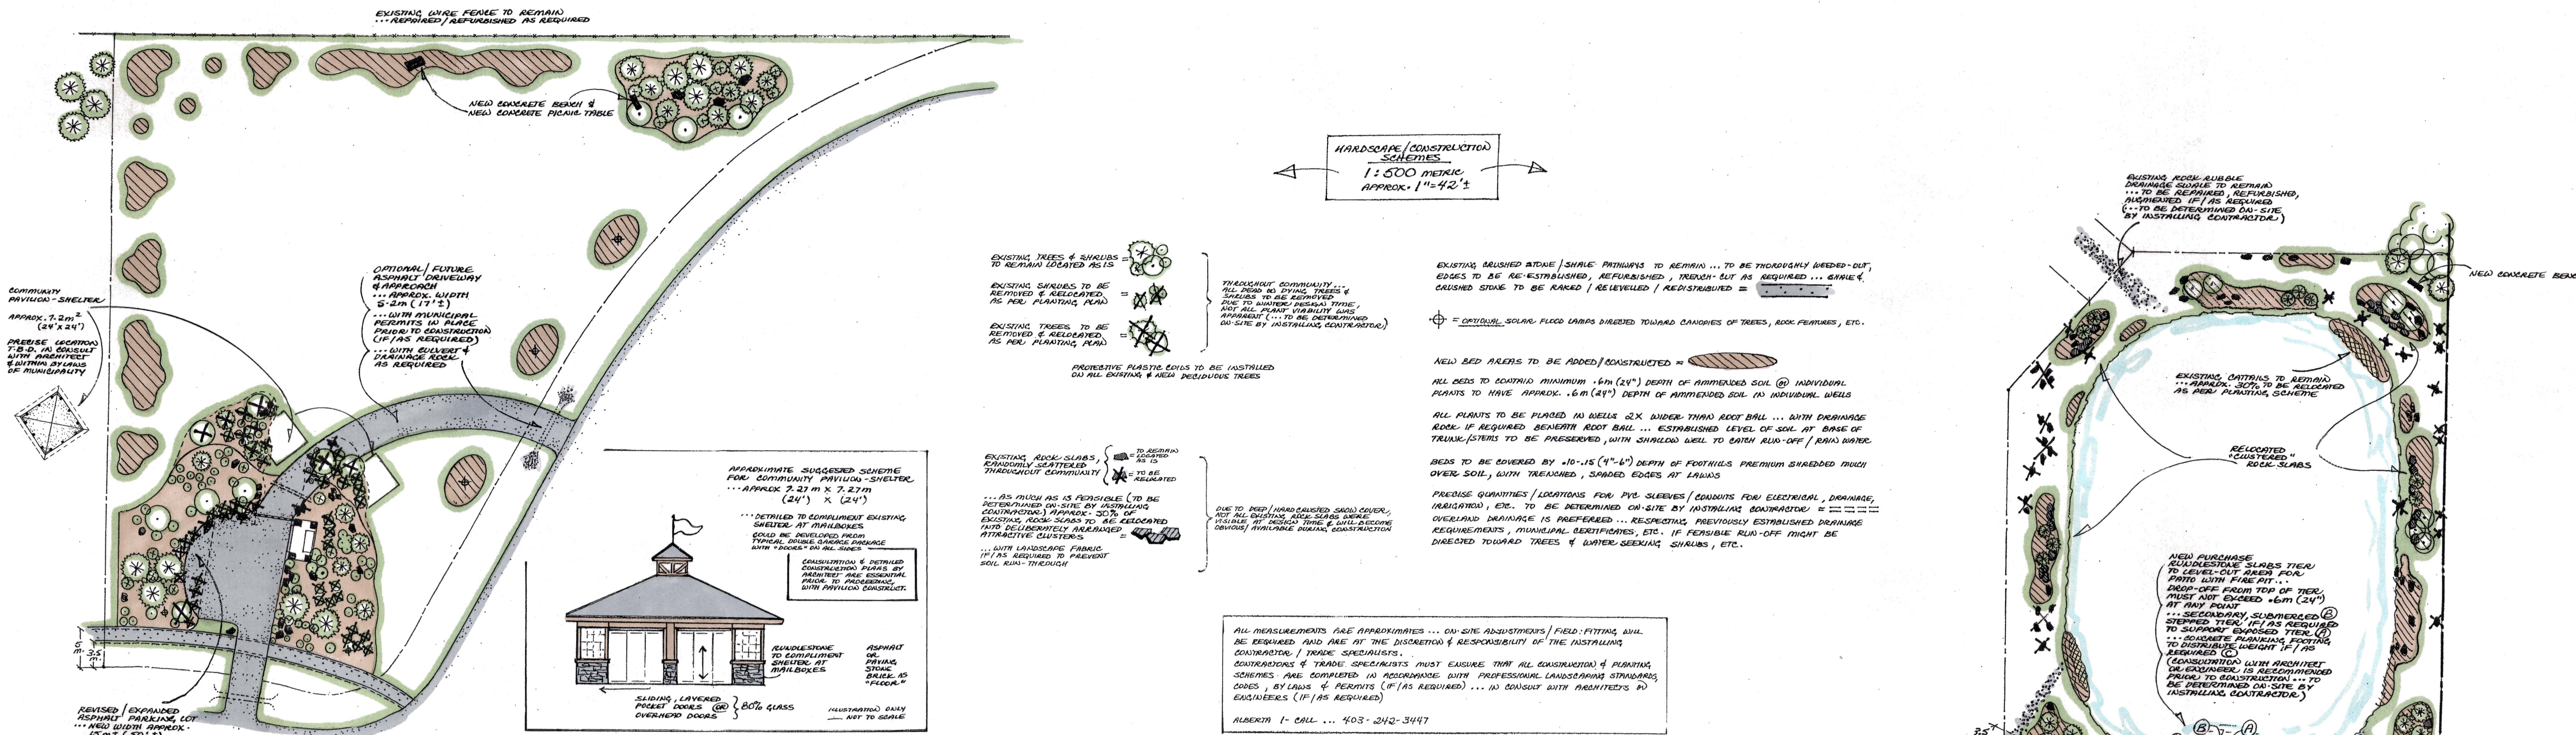




MAILBOXES COMMON AREA




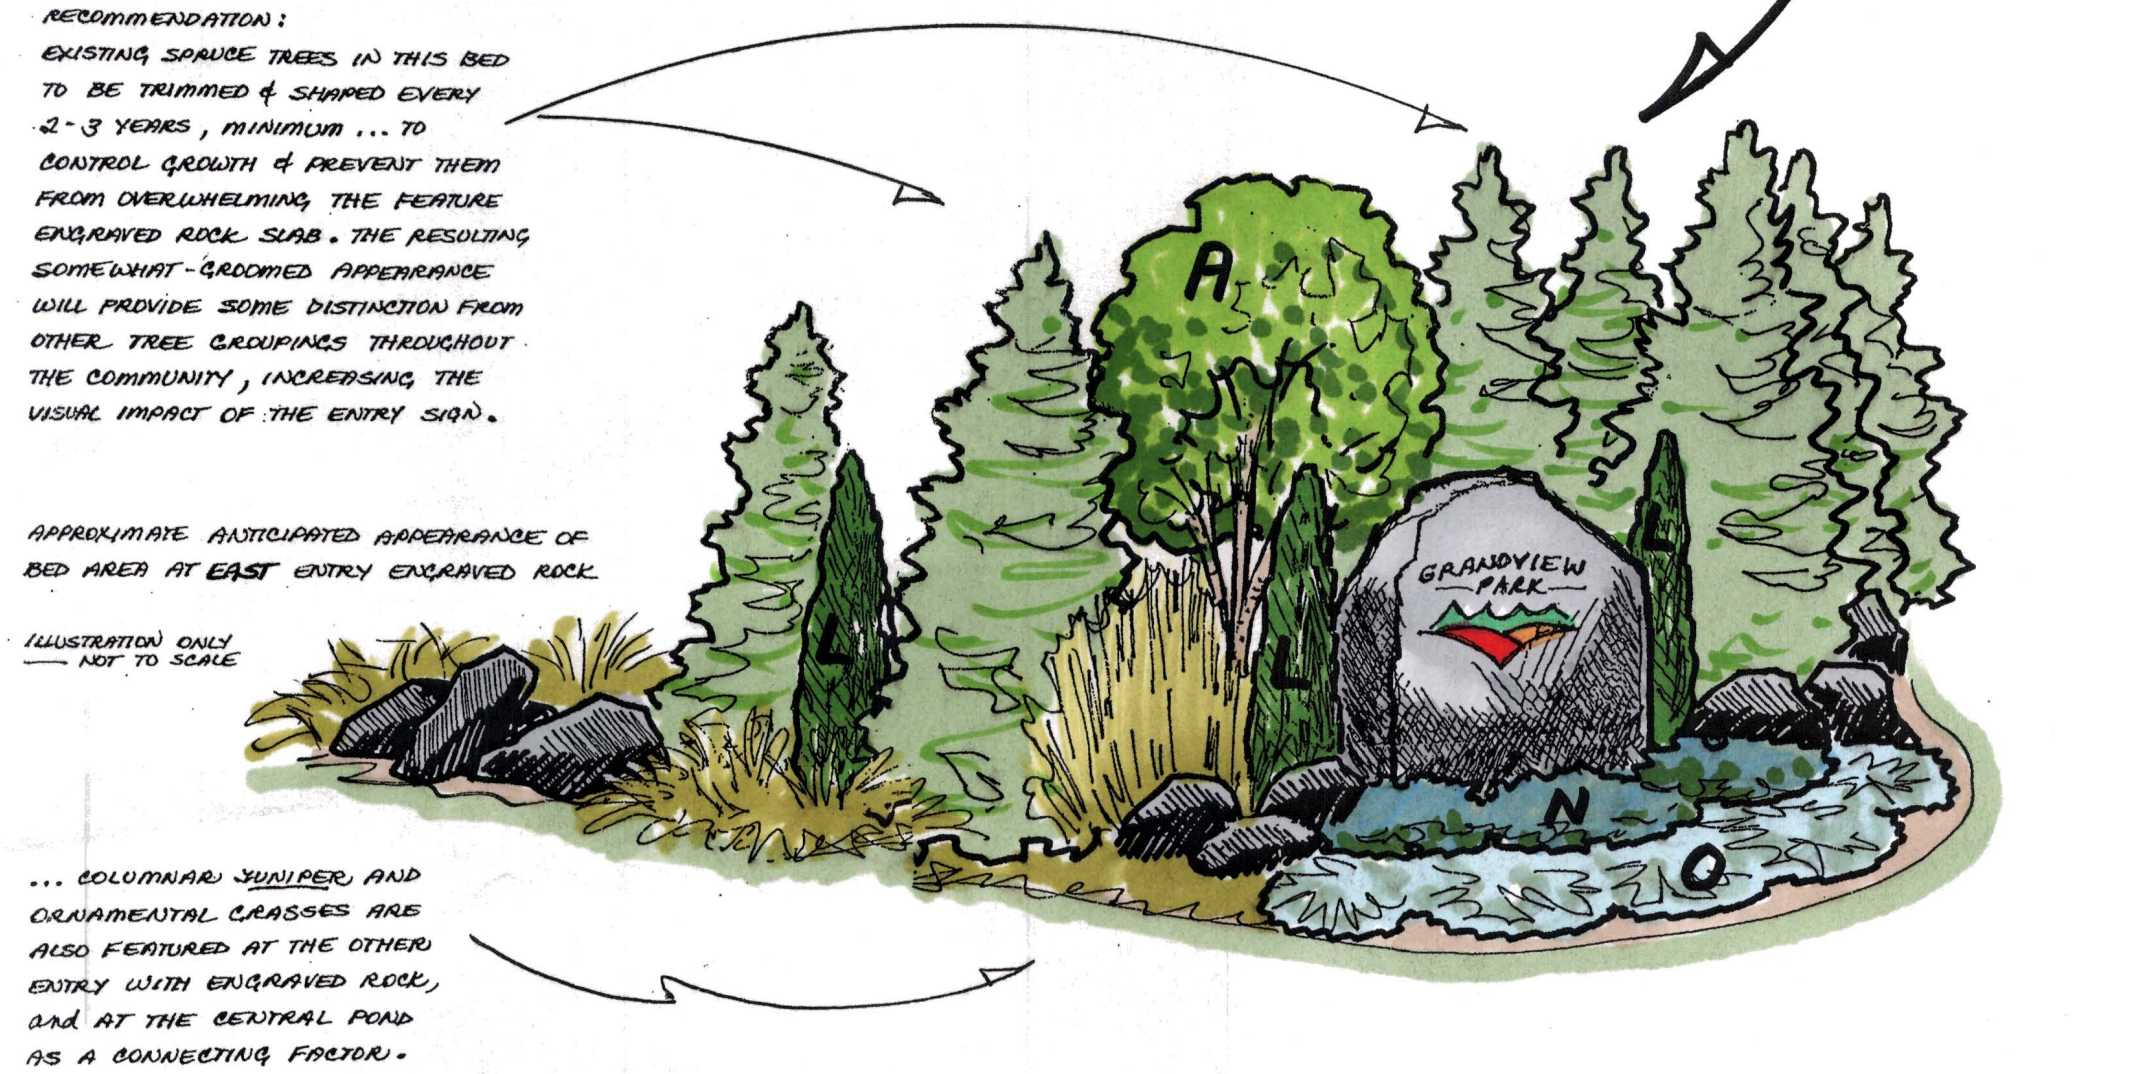

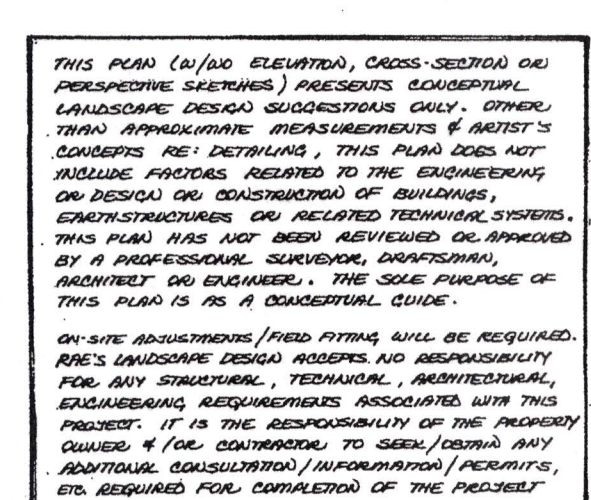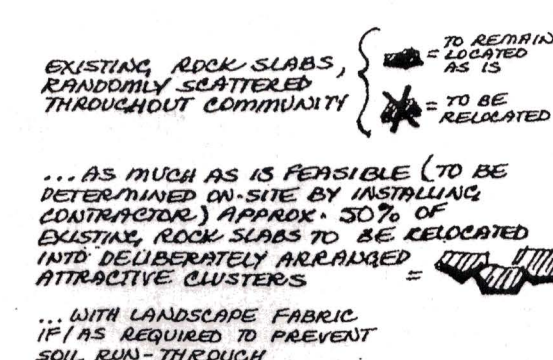

DATE	COMMON NAME	BOTANICAL NAME	PLANTING SIZE
<u>EXISTING SHRUBS TO BE RELOCATED</u>			
A	5	PORENTILLA	PORENTILLA FRUTICOSA
			AS IS
<u>NEW PLANTS TO BE PURCHASED & INSTALLED</u>			

AS AVAILABLE AT
 TIME OF
 PLANTING